




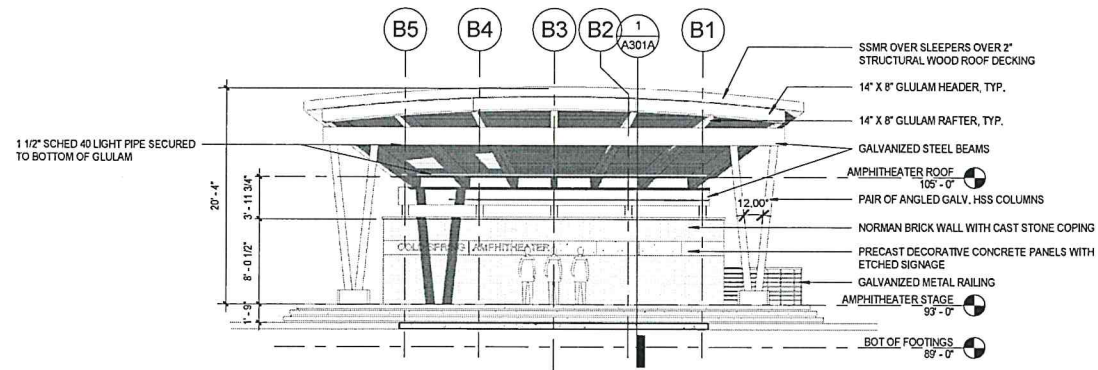


1 FRONT ELEVATION
A101A SCALE: 1/8" = 1'-0"

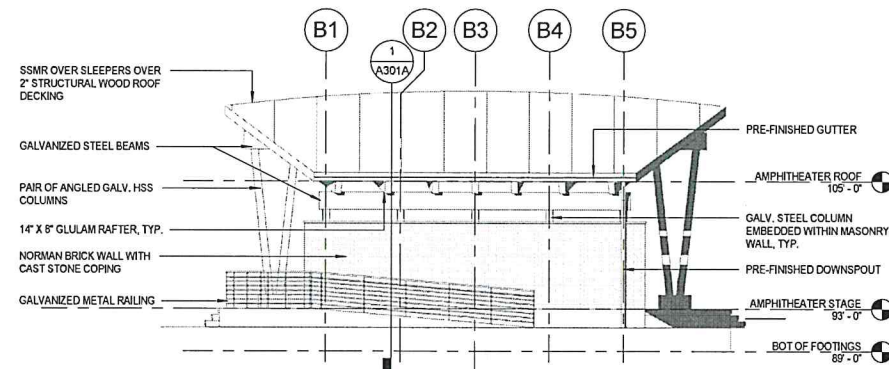

2 REAR ELEVATION
A101A SCALE: 1/8" = 1'-0"

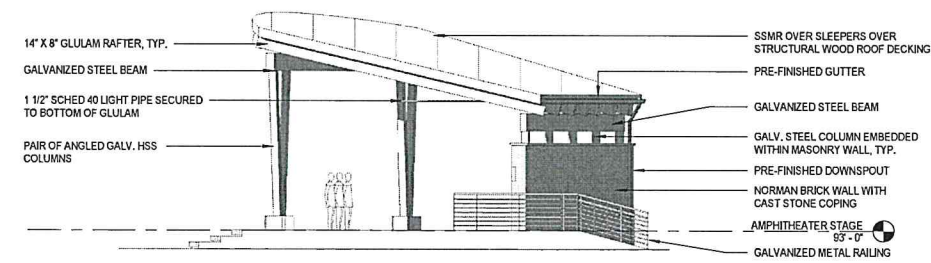

3 SOUTH SIDE ELEVATION
A101A SCALE: 1/8" = 1'-0"

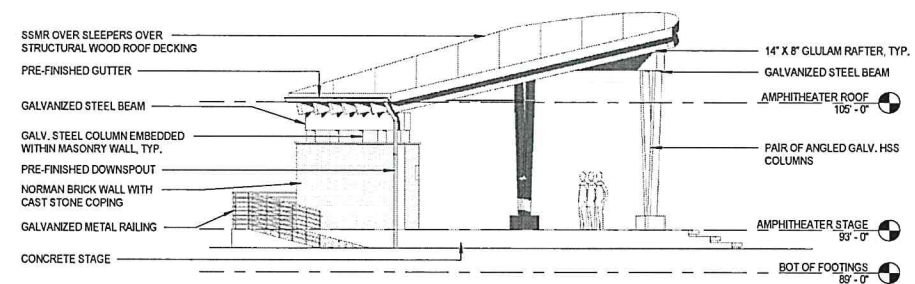

4 NORTH SIDE ELEVATION
A101A SCALE: 1/8" = 1'-0"

ISSUE	DATE	DESCRIPTION
	09/25/2020	DESIGN DEVELOPMENT
	10/16/2020	90% CONSTRUCTION DOCS


Cold Spring - Amphitheater

5694 E. ALEXANDRIA PIKE
COLD SPRING, KY 41076


ISSUE	DATE	DESCRIPTION
	09/25/2020	DESIGN DEVELOPMENT
	10/16/2020	90% CONSTRUCTION DOCS

SECTIONS

A301A

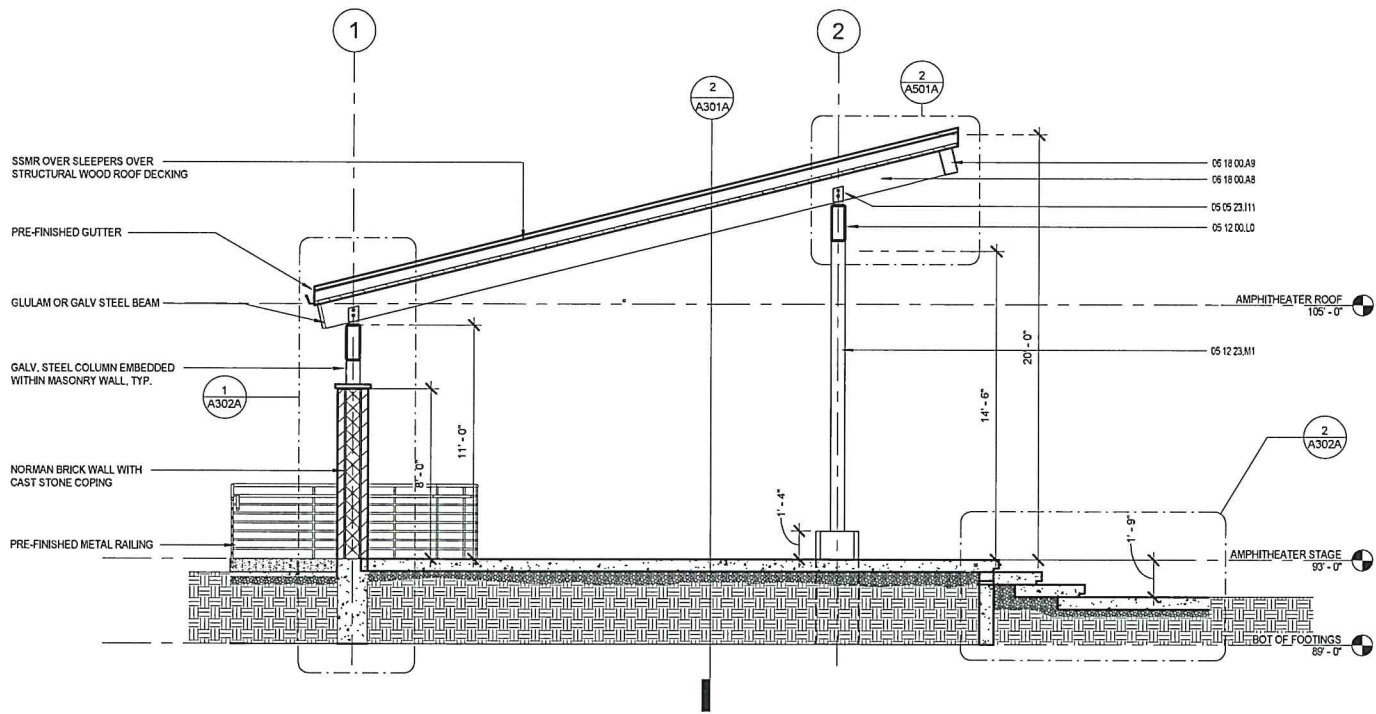

1 01_PRIMARY SECTION_1/4"
A101A SCALE: 1/4" = 1'-0"

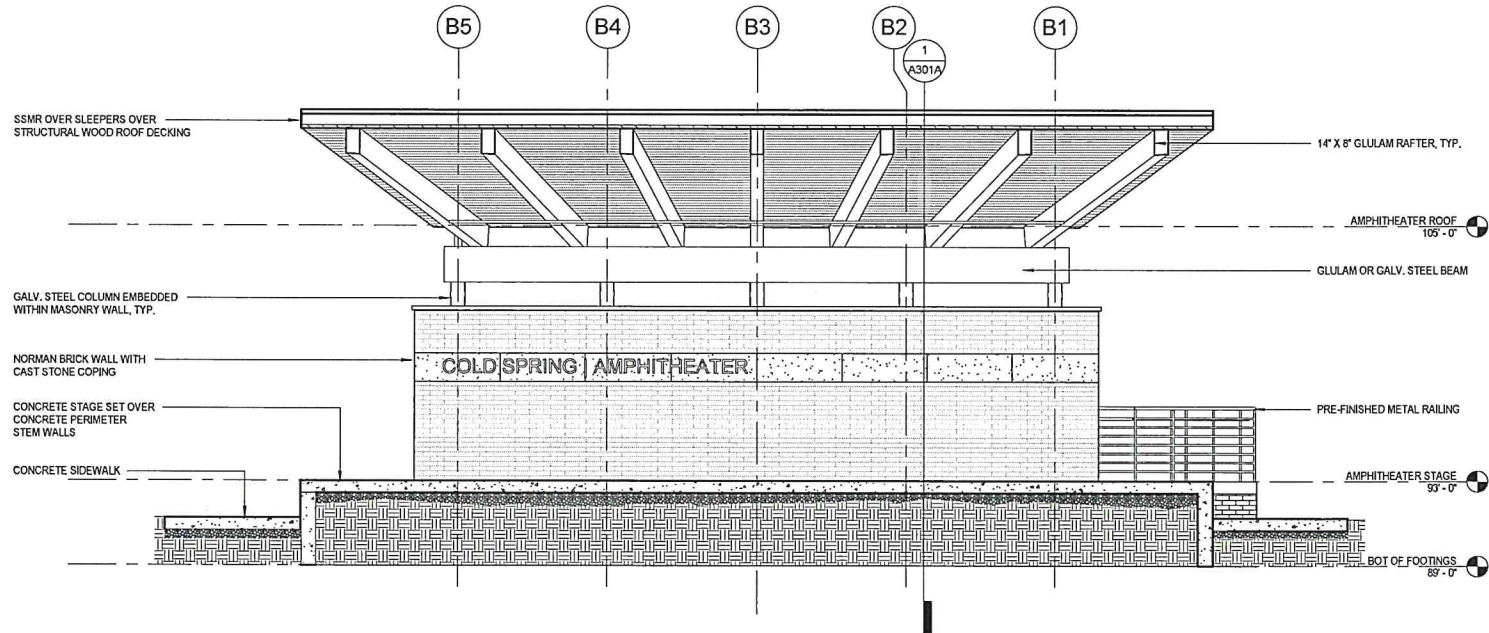

2 02_CROSS SECTION_1/4"
A101A SCALE: 1/4" = 1'-0"